


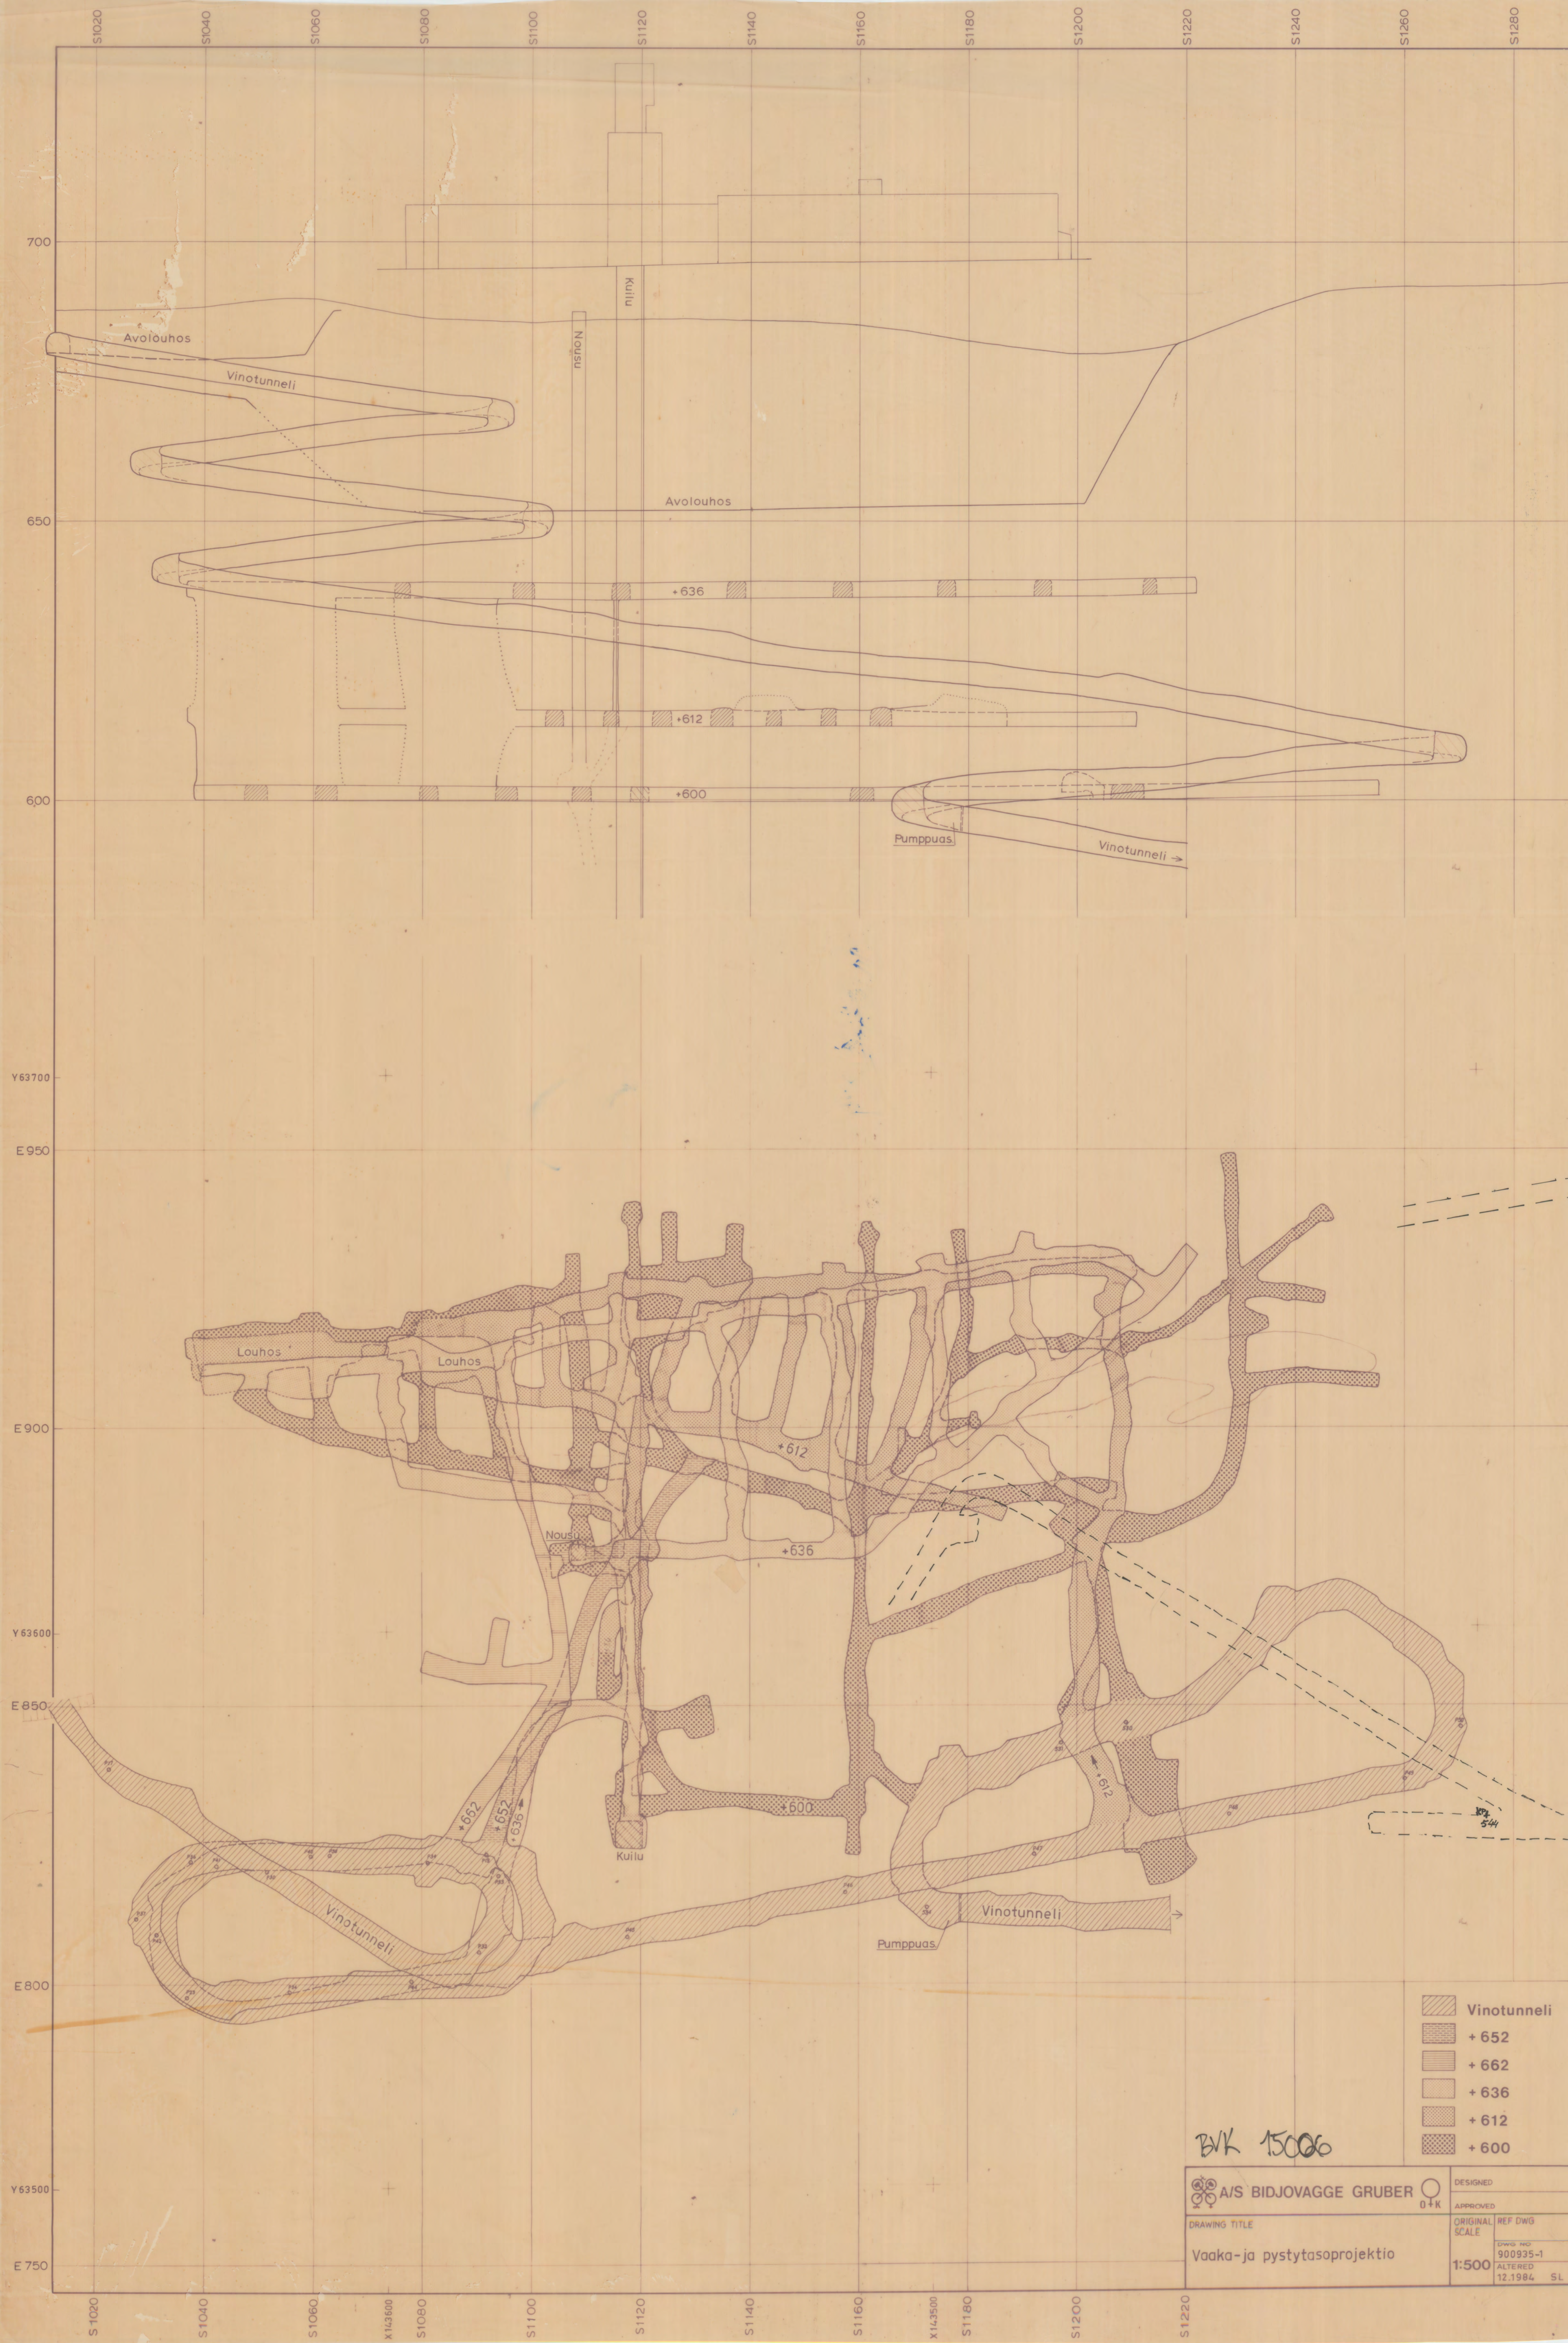

- Vintunneli
- + 652
- + 662
- + 636
- + 612
- + 600

BVK 15006

DRAWING TITLE	Vaaka- ja pystytasoprojektio	DESIGNED APPROVED ORIGINAL SCALE 1:500	REF DWG 900935-1 ALTERED 12.1984