



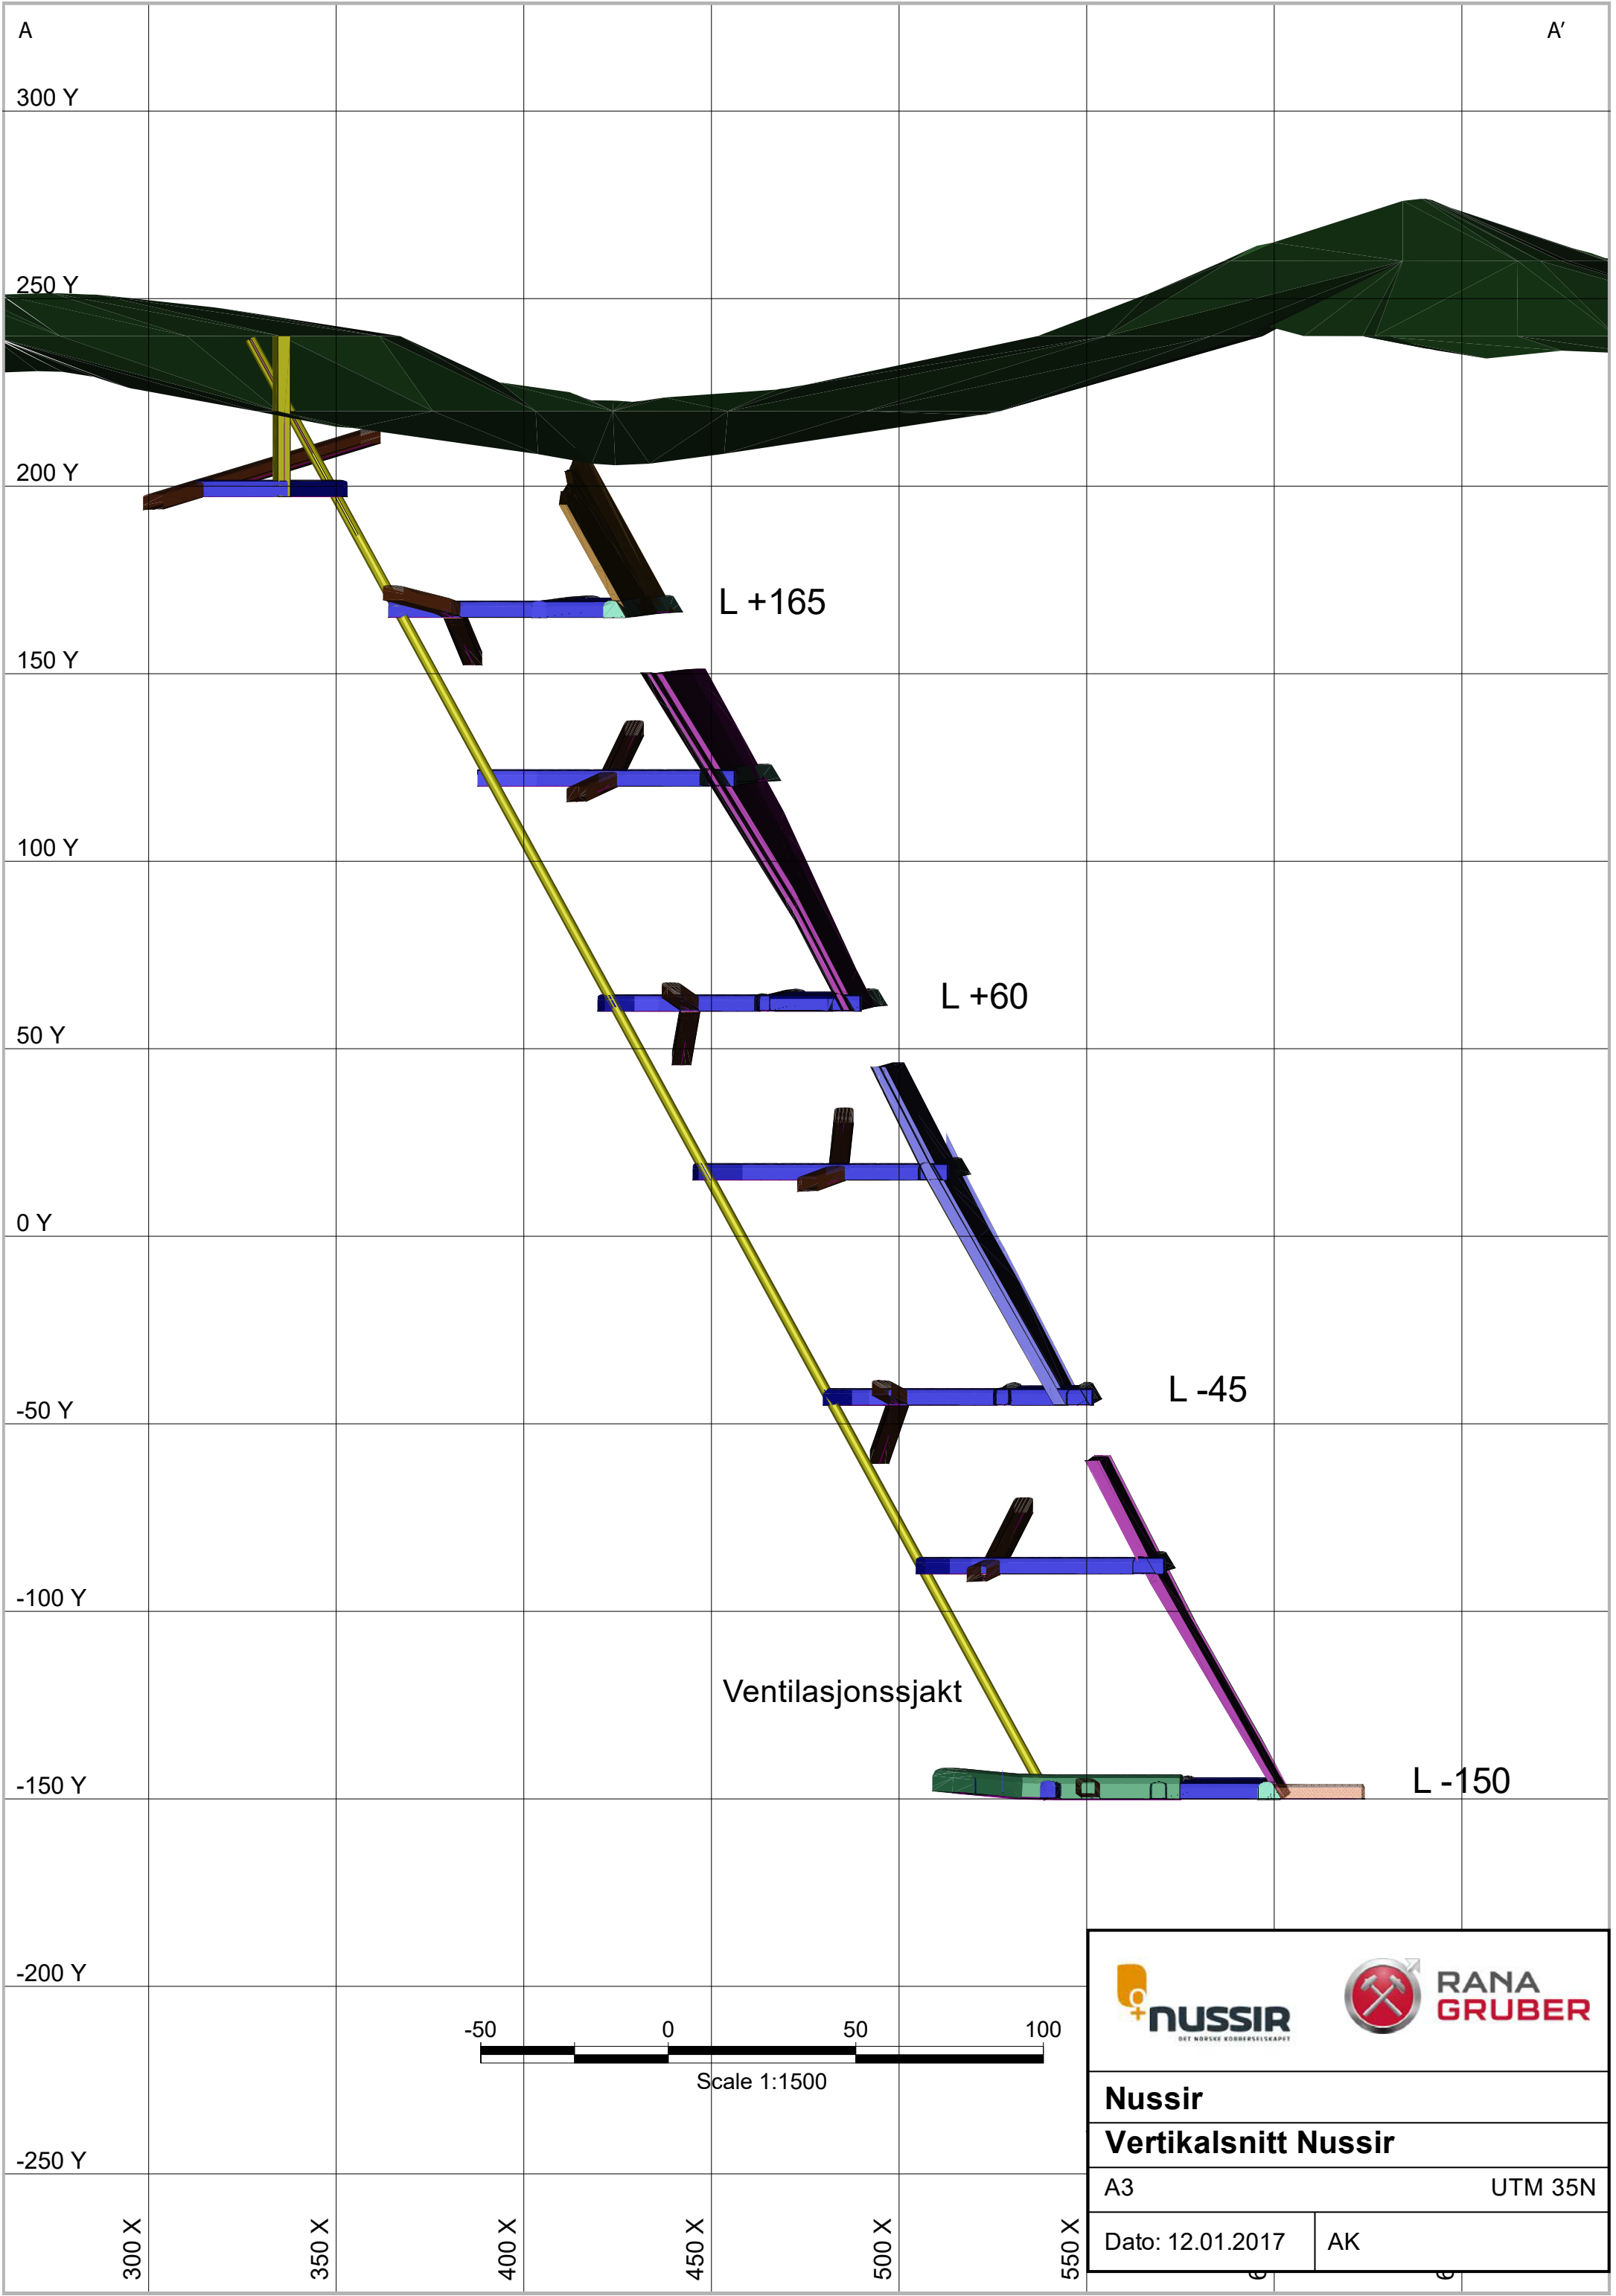

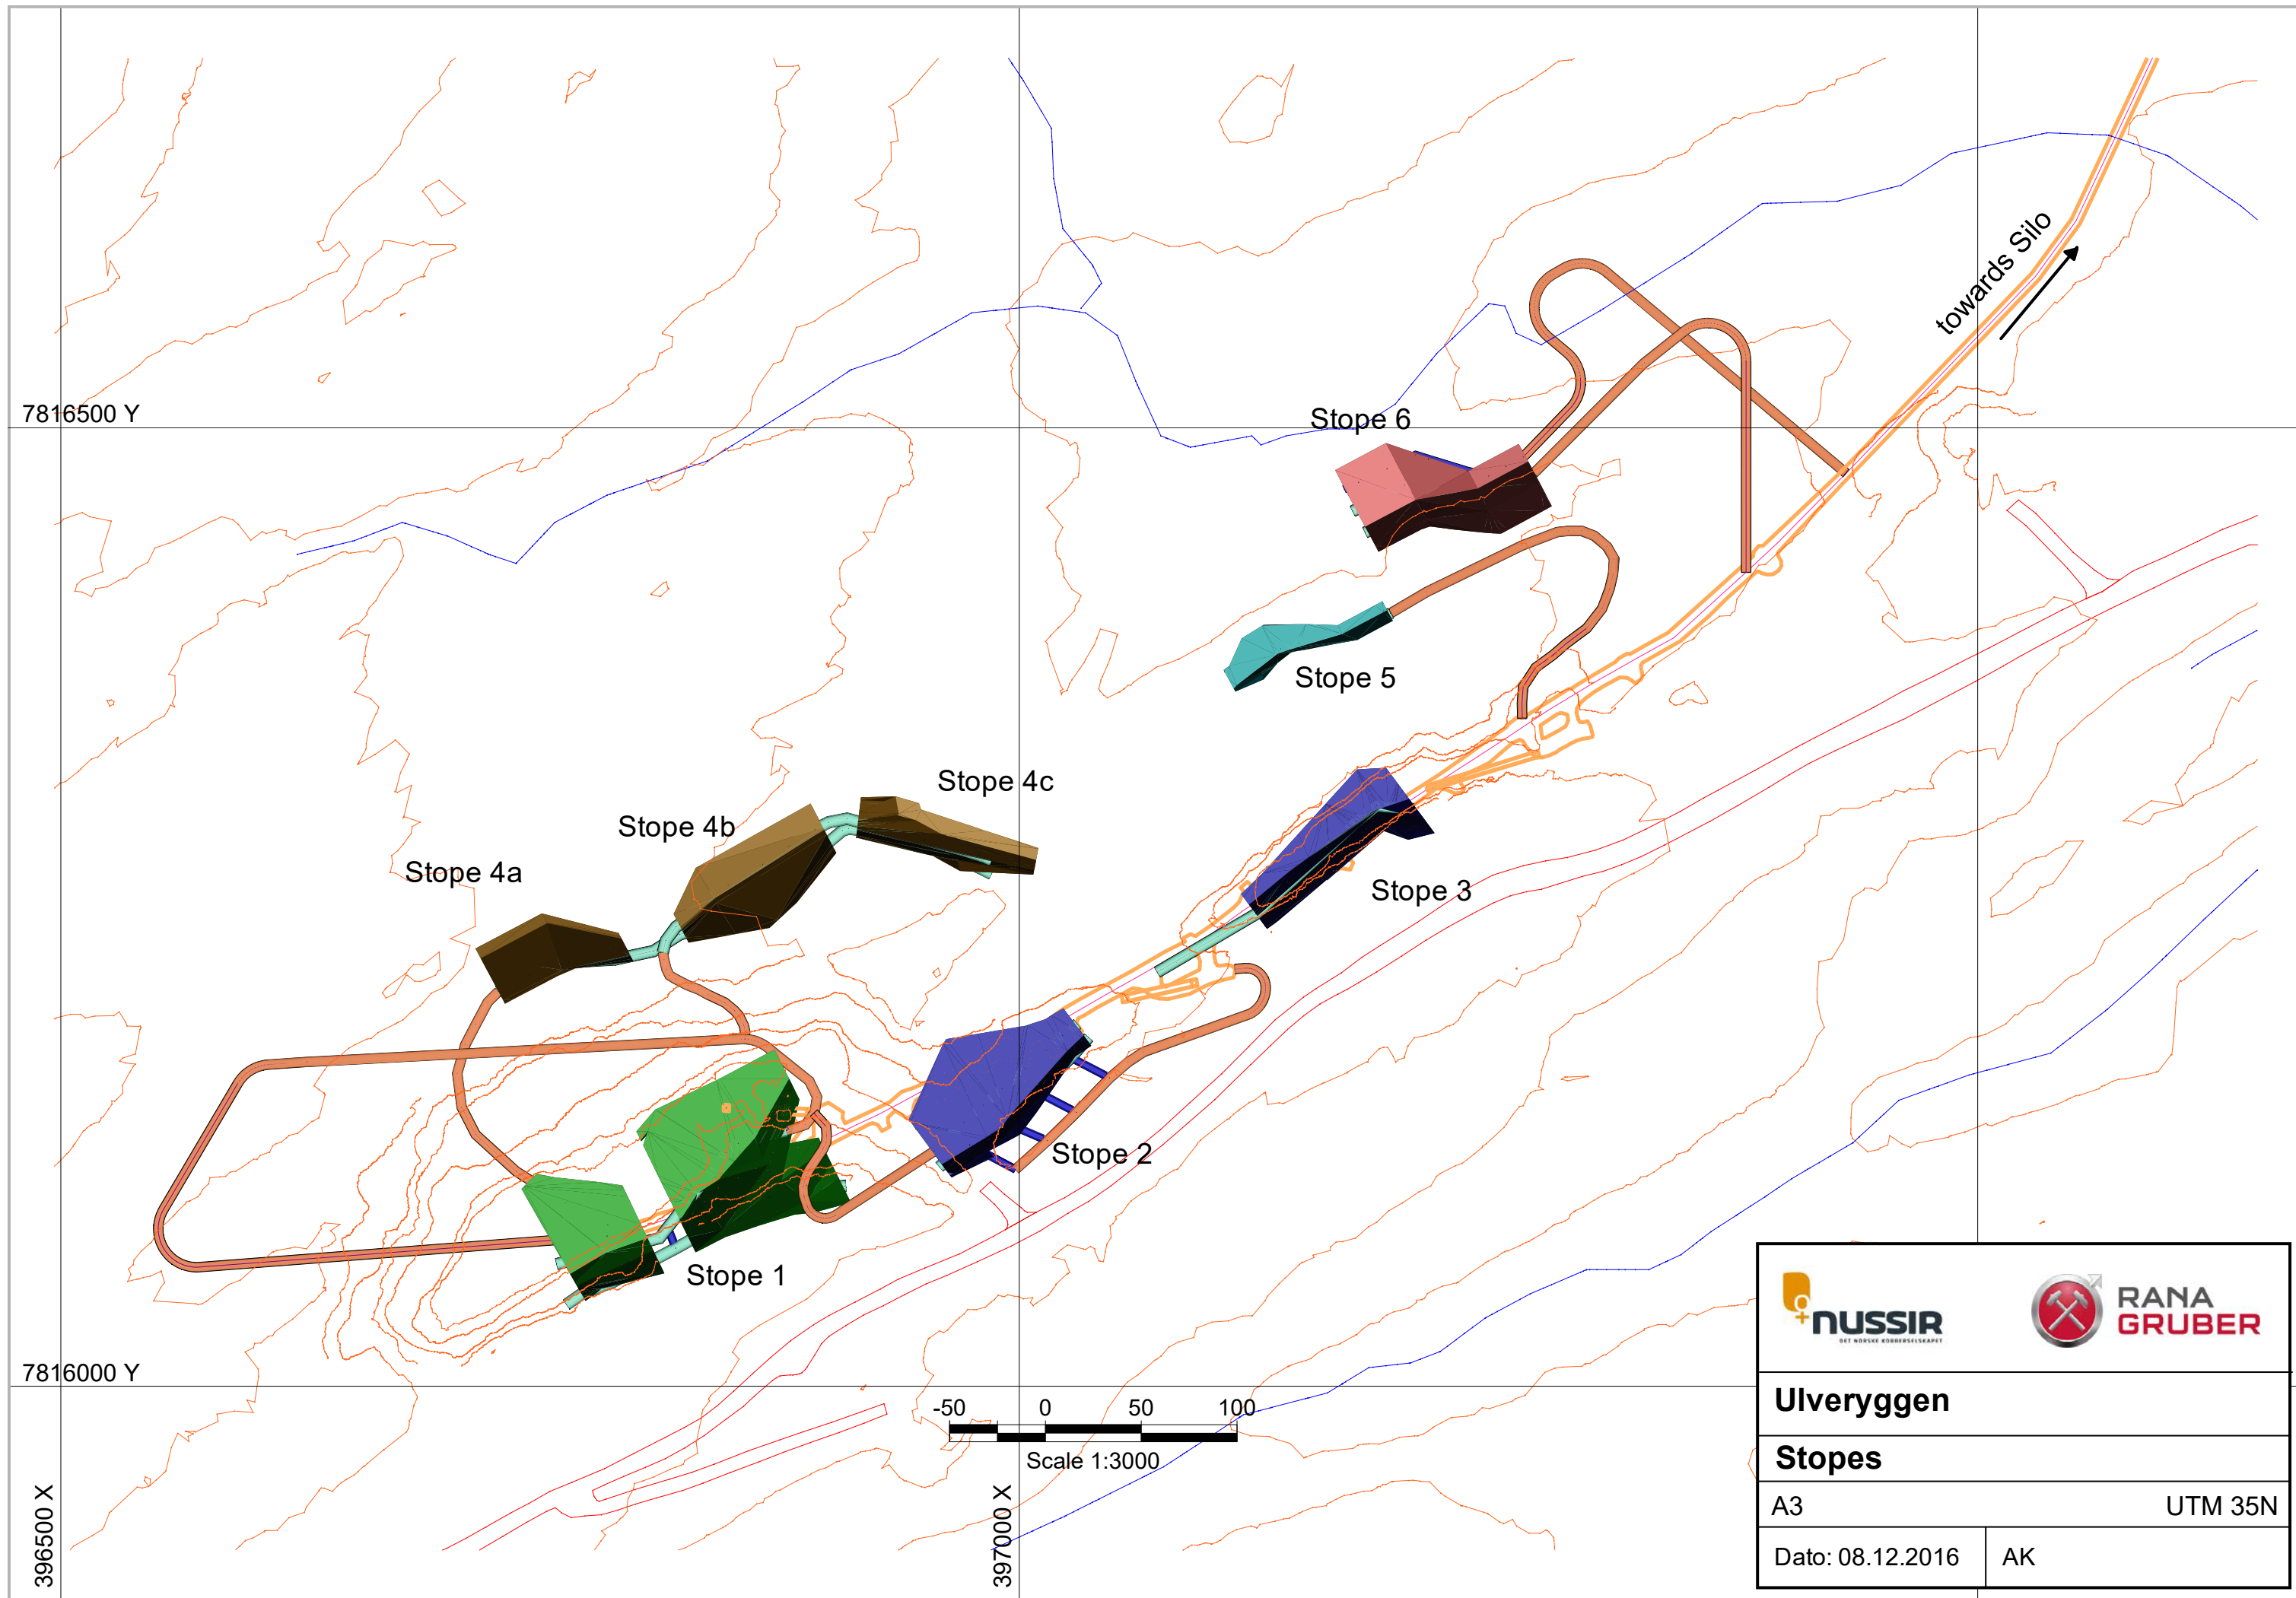

 	
Ulveryggen	
Stopes	
A3	UTM 35N
Dato: 08.12.2016	AK

7817000 Y



7816500 Y

7816000 Y

396500 X

397000 X

397500 X

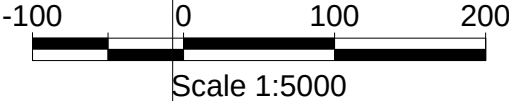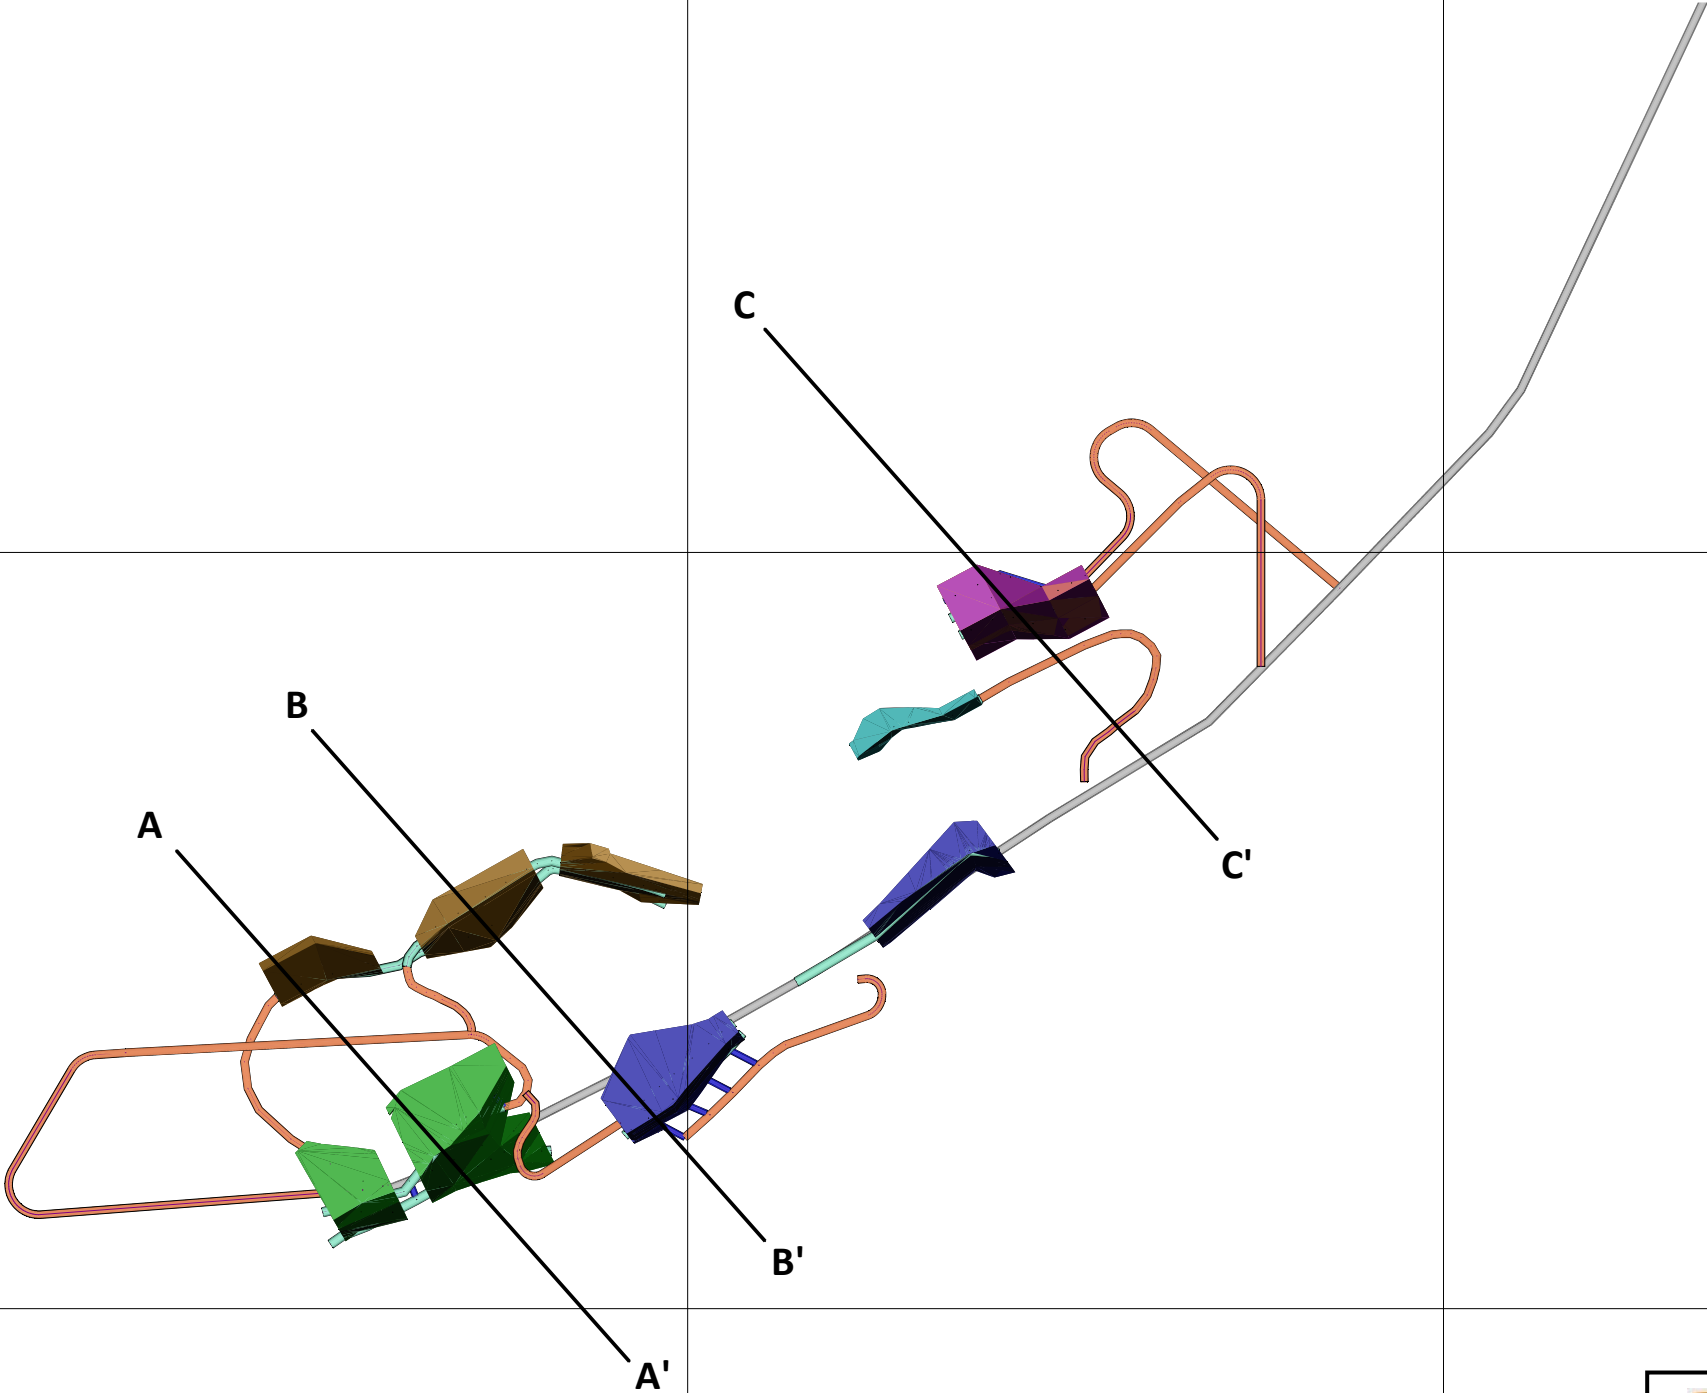

	
Ulveryggen	
Vertical sections Ulveryggen	
Dato: 13.01.2017	AB